KINGAROY SHIRE COUNCIL - PSP NO. 7

Map 4.1 - A
Existing/ Future Sewerage Trunk Infrastructure - Kingaroy

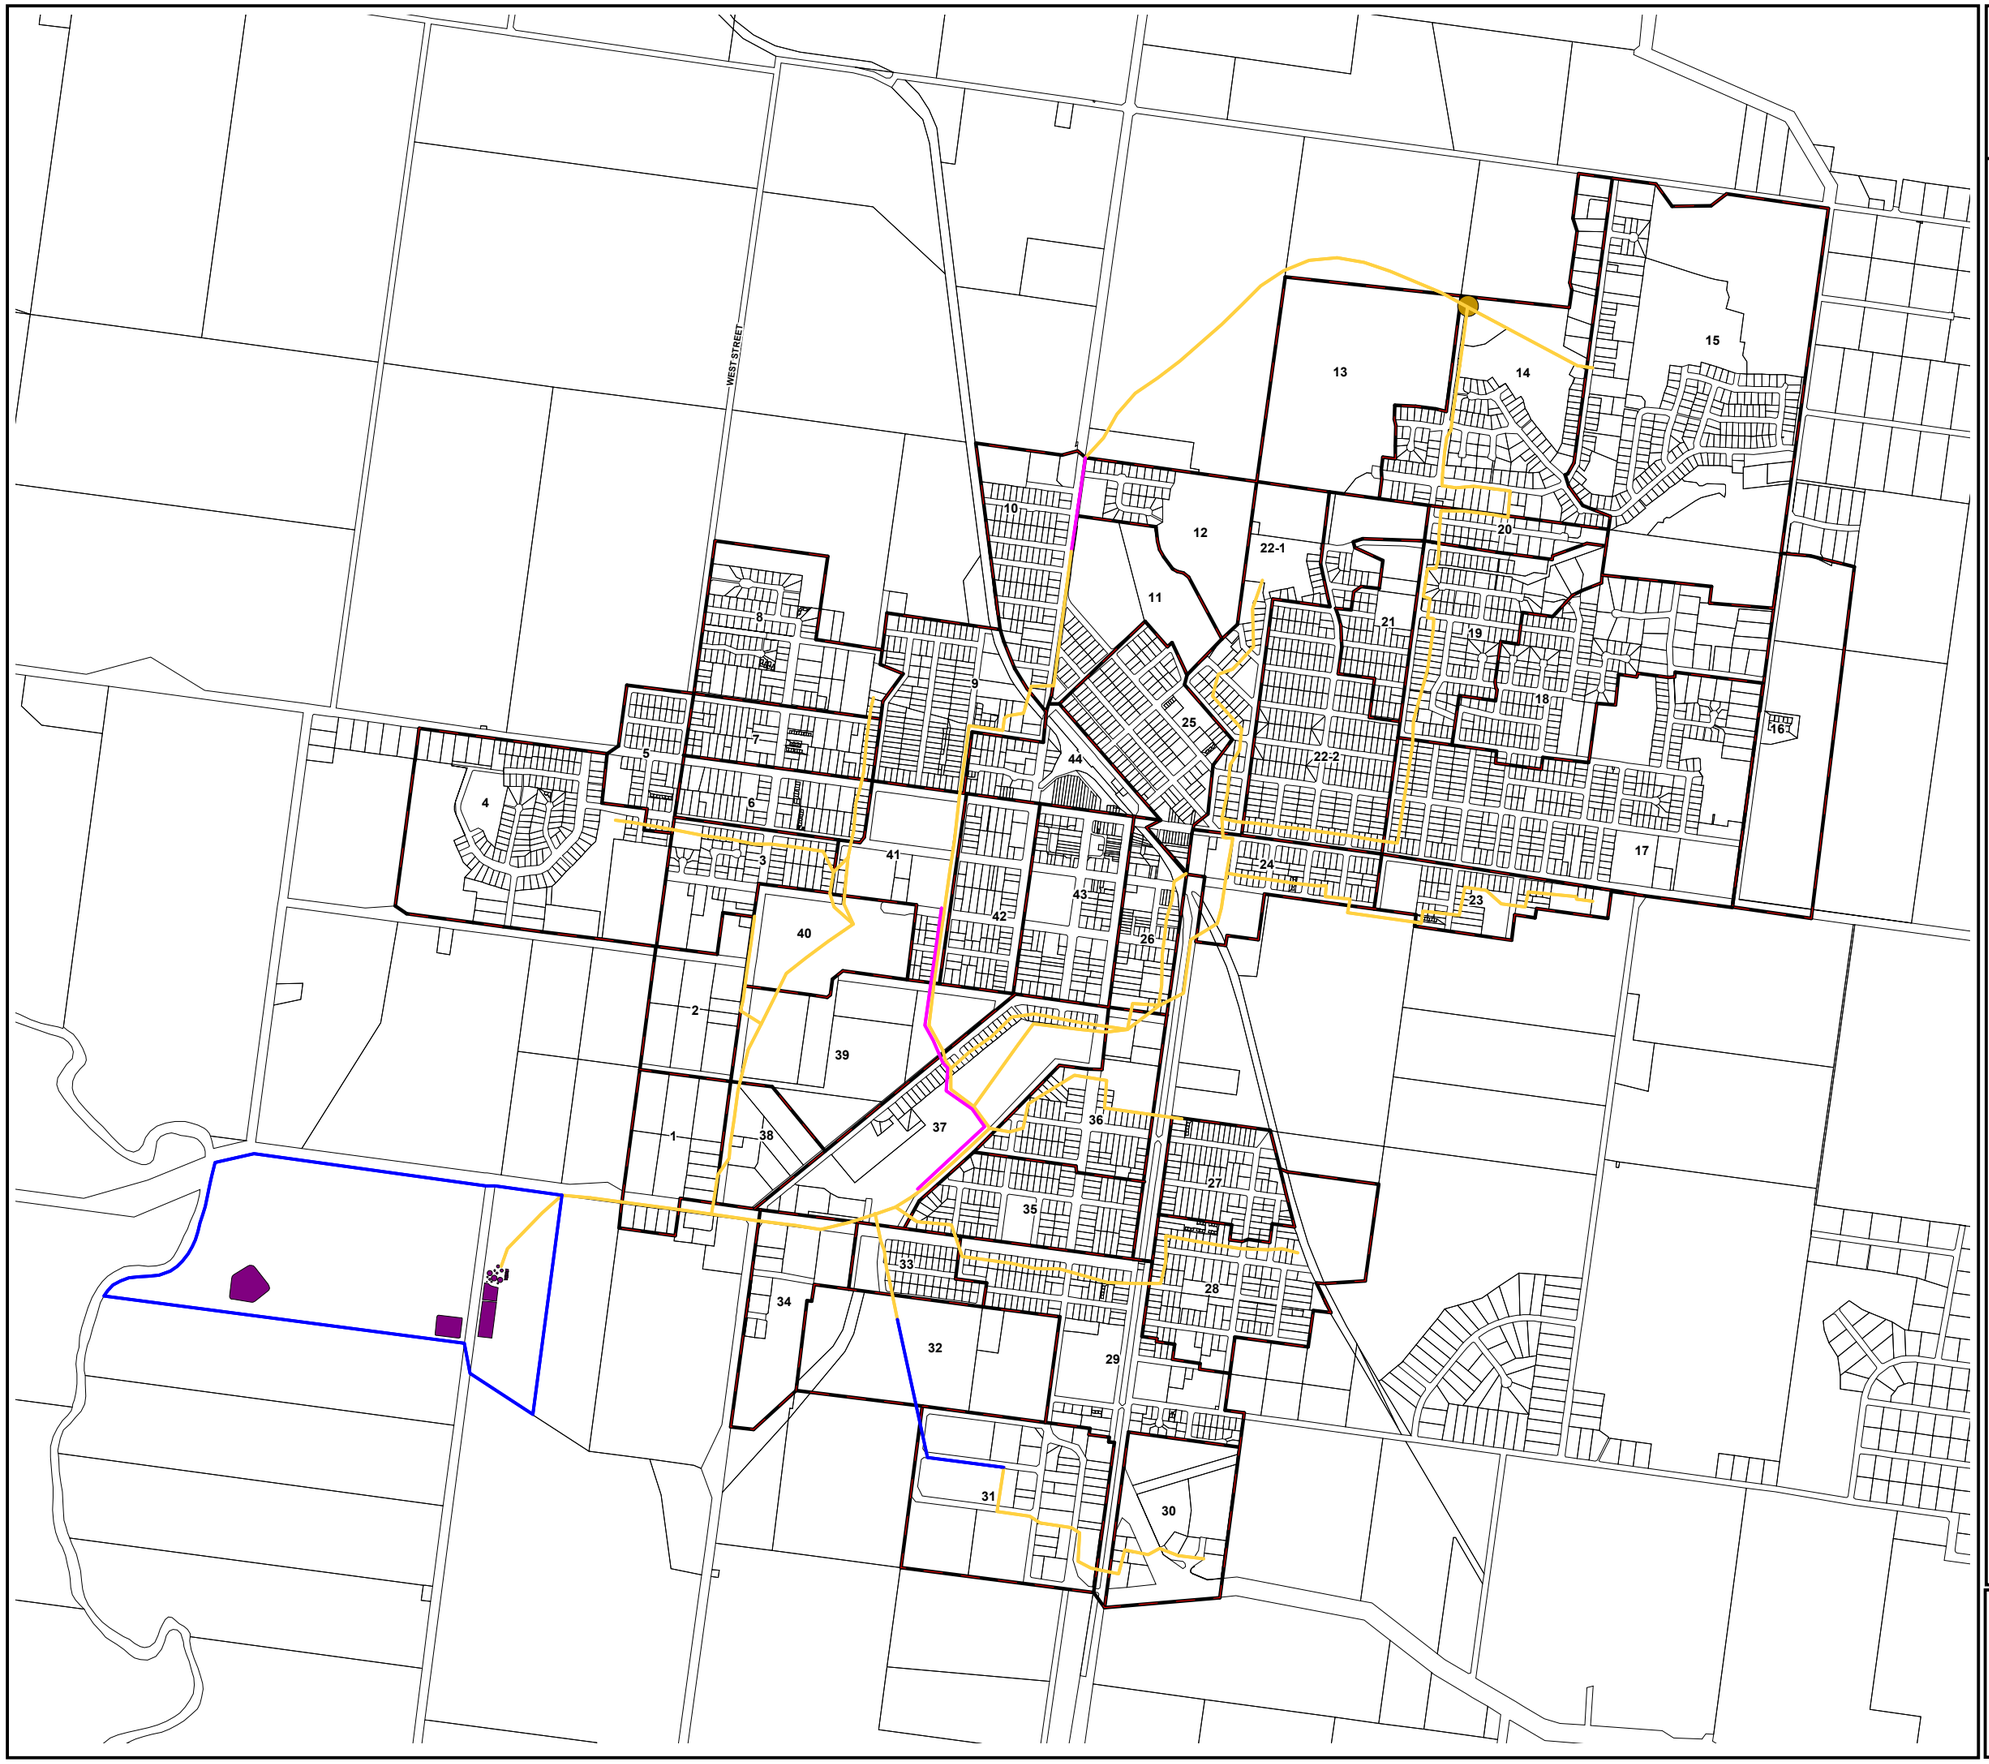

Existing:

- Trunk Mains
- Pump Stations
- Treatment Plants
- Contribution Sectors

Future: (Council to confirm)

- Augmentations
- Possible Future Augmentations

GAZETTE DATE 28 JULY 2006

North

0 250 500 750 1000

SCALE IN METRES (1:20000, A3 SIZE)

Copyright: This document is and shall remain the property of Gutteridge Haskins & Davey Pty Ltd. The document may only be used for the purpose for which it was commissioned and in accordance with the terms of engagement for the commission.

Unauthorised use of this document in any way is prohibited. ©

Source: Kingaroy Shire Council, 1994.
Projection: AGD 84, Zone 56

GHD MANAGEMENT ENGINEERING ENVIRONMENT