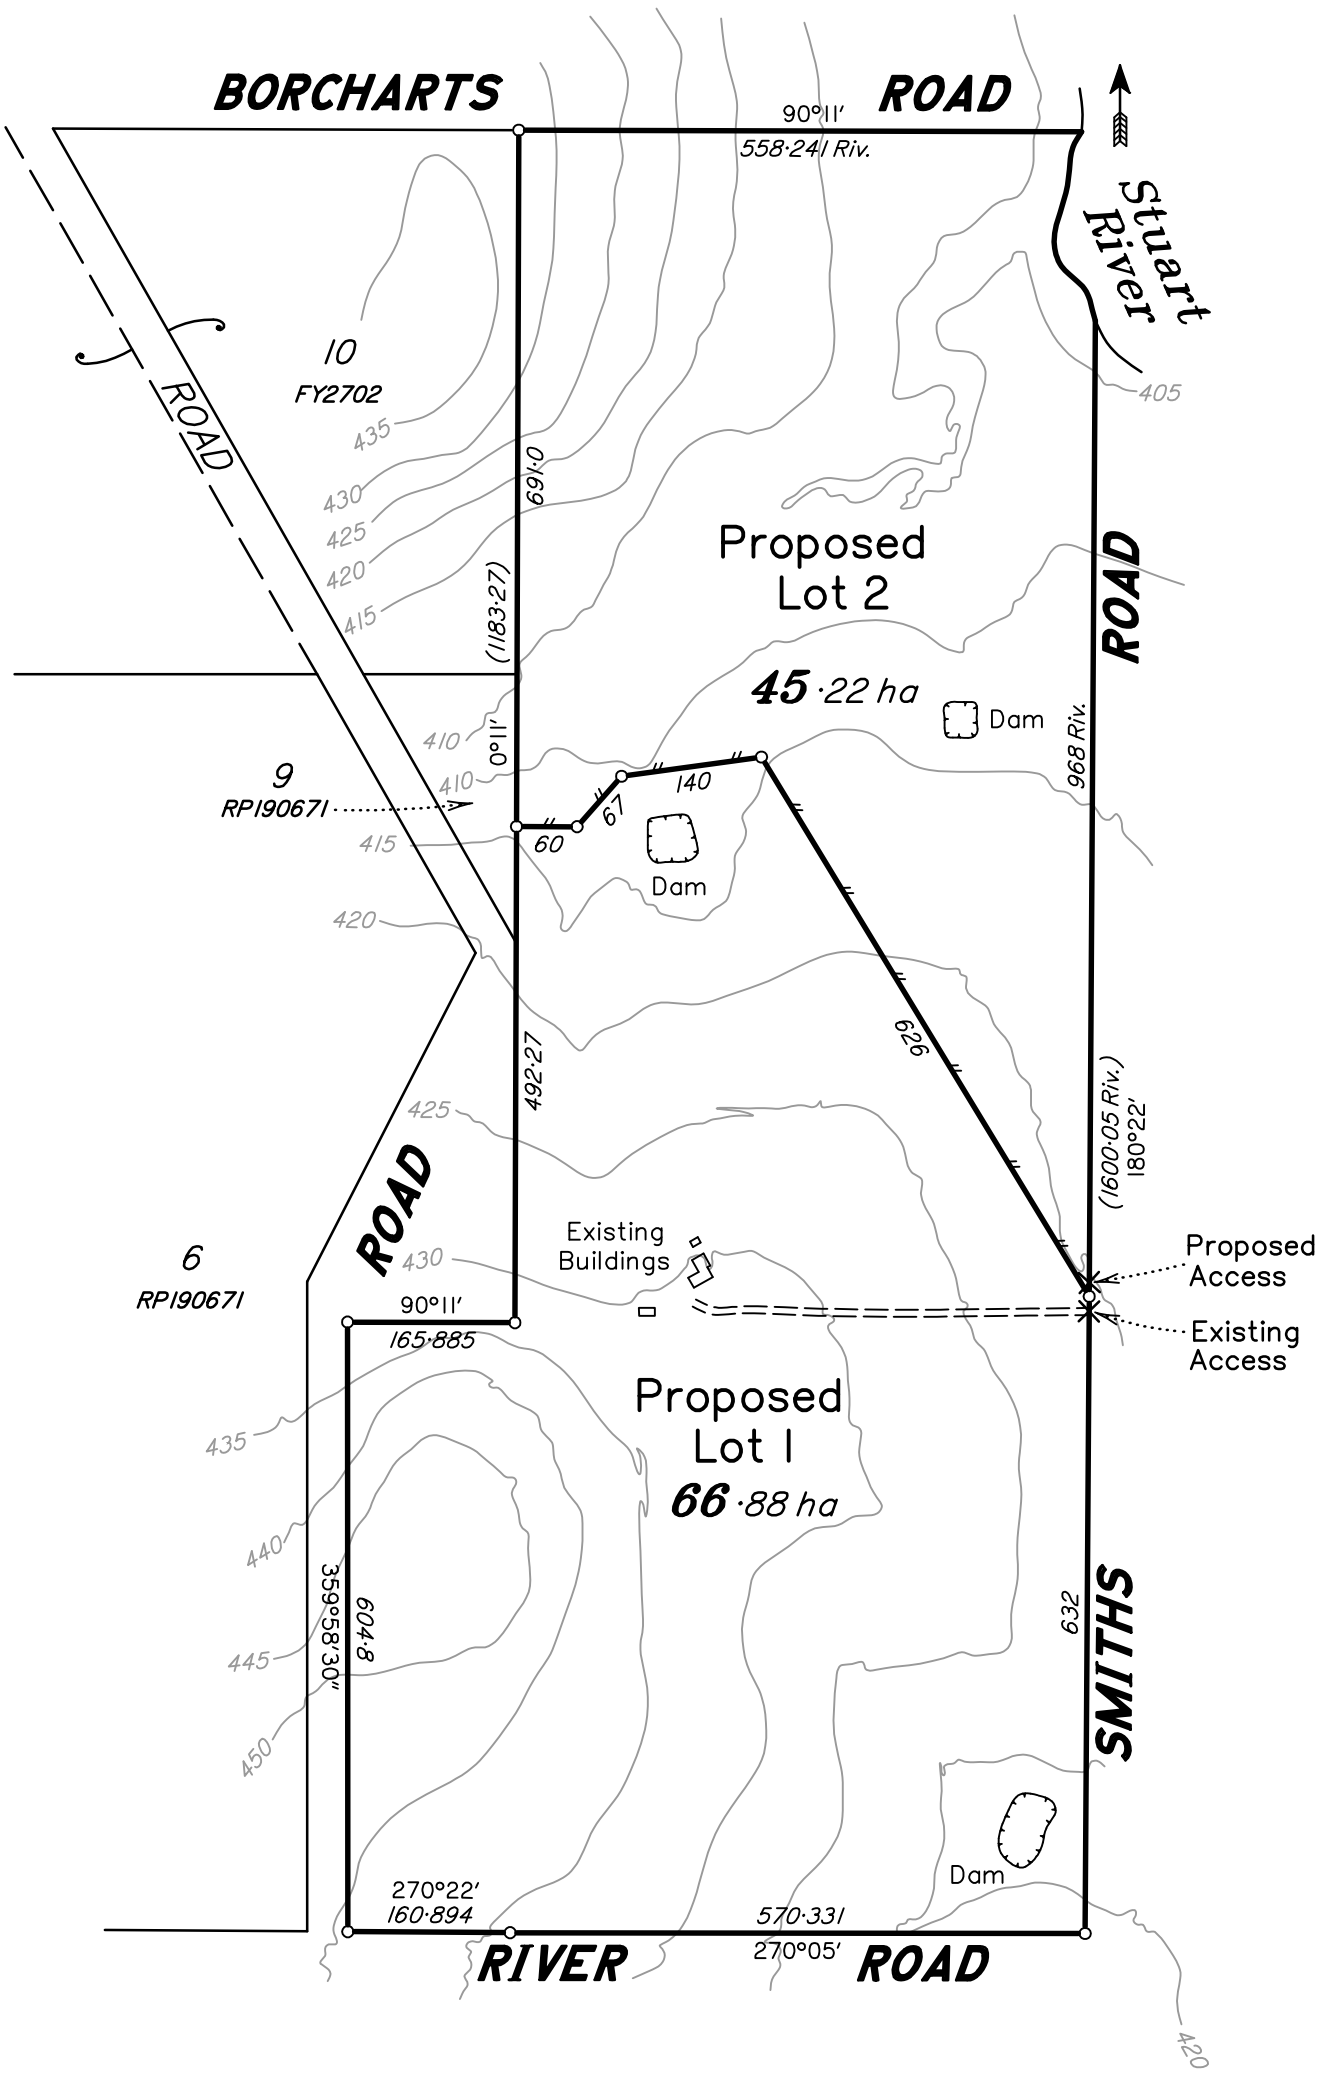

NOTE : -

The title boundaries as shown hereon were not marked at the time of survey and have been determined by plan dimensions only and not by field survey.

REVISION NOTES : -

Scale 1:7500 – Lengths are in metres.

100 0 100 200 300 400 500 600 700 800 900 1000 1100

Contour Interval 5.0 m	Level Datum AHD		
Level Origin Qld Globe	Value		
Surveyed	Date		
Drawn DC	Date 02/02/2026		

ONF SURVEYORS

Brisbane & Sunshine Coast – Ph. 5422 0200
South Burnett & Western Downs – Ph. 4162 2647
admin@onfsurveyors.com.au

Client
D.M. & R.G. Ballin

Project Proposal Plan of Lots 1 & 2
Cancelling Lot 8 on RP190671 &
Lot 255 on FTZ37136
65 Smiths Road, Gordonbrook

Computer File	Scale (A3)	Job No.	Local Authority	Drawing Number	Rev	Sheet
L:\...PN3434_Smiths Road	1:7500	15025	South Burnett Regional	15025_P1	A	1 OF 1