


SURVEY OFFICE
 648-10 # 16 MAR 1914
QUEENSLAND.

Information in red taken from plan cat no Fy 37.425.
 Area of 145v altered from 159.3.39 8/10
 159.3.35 8/10
 406

For Additional Plans
 See Plan 145v
 Plan 145v

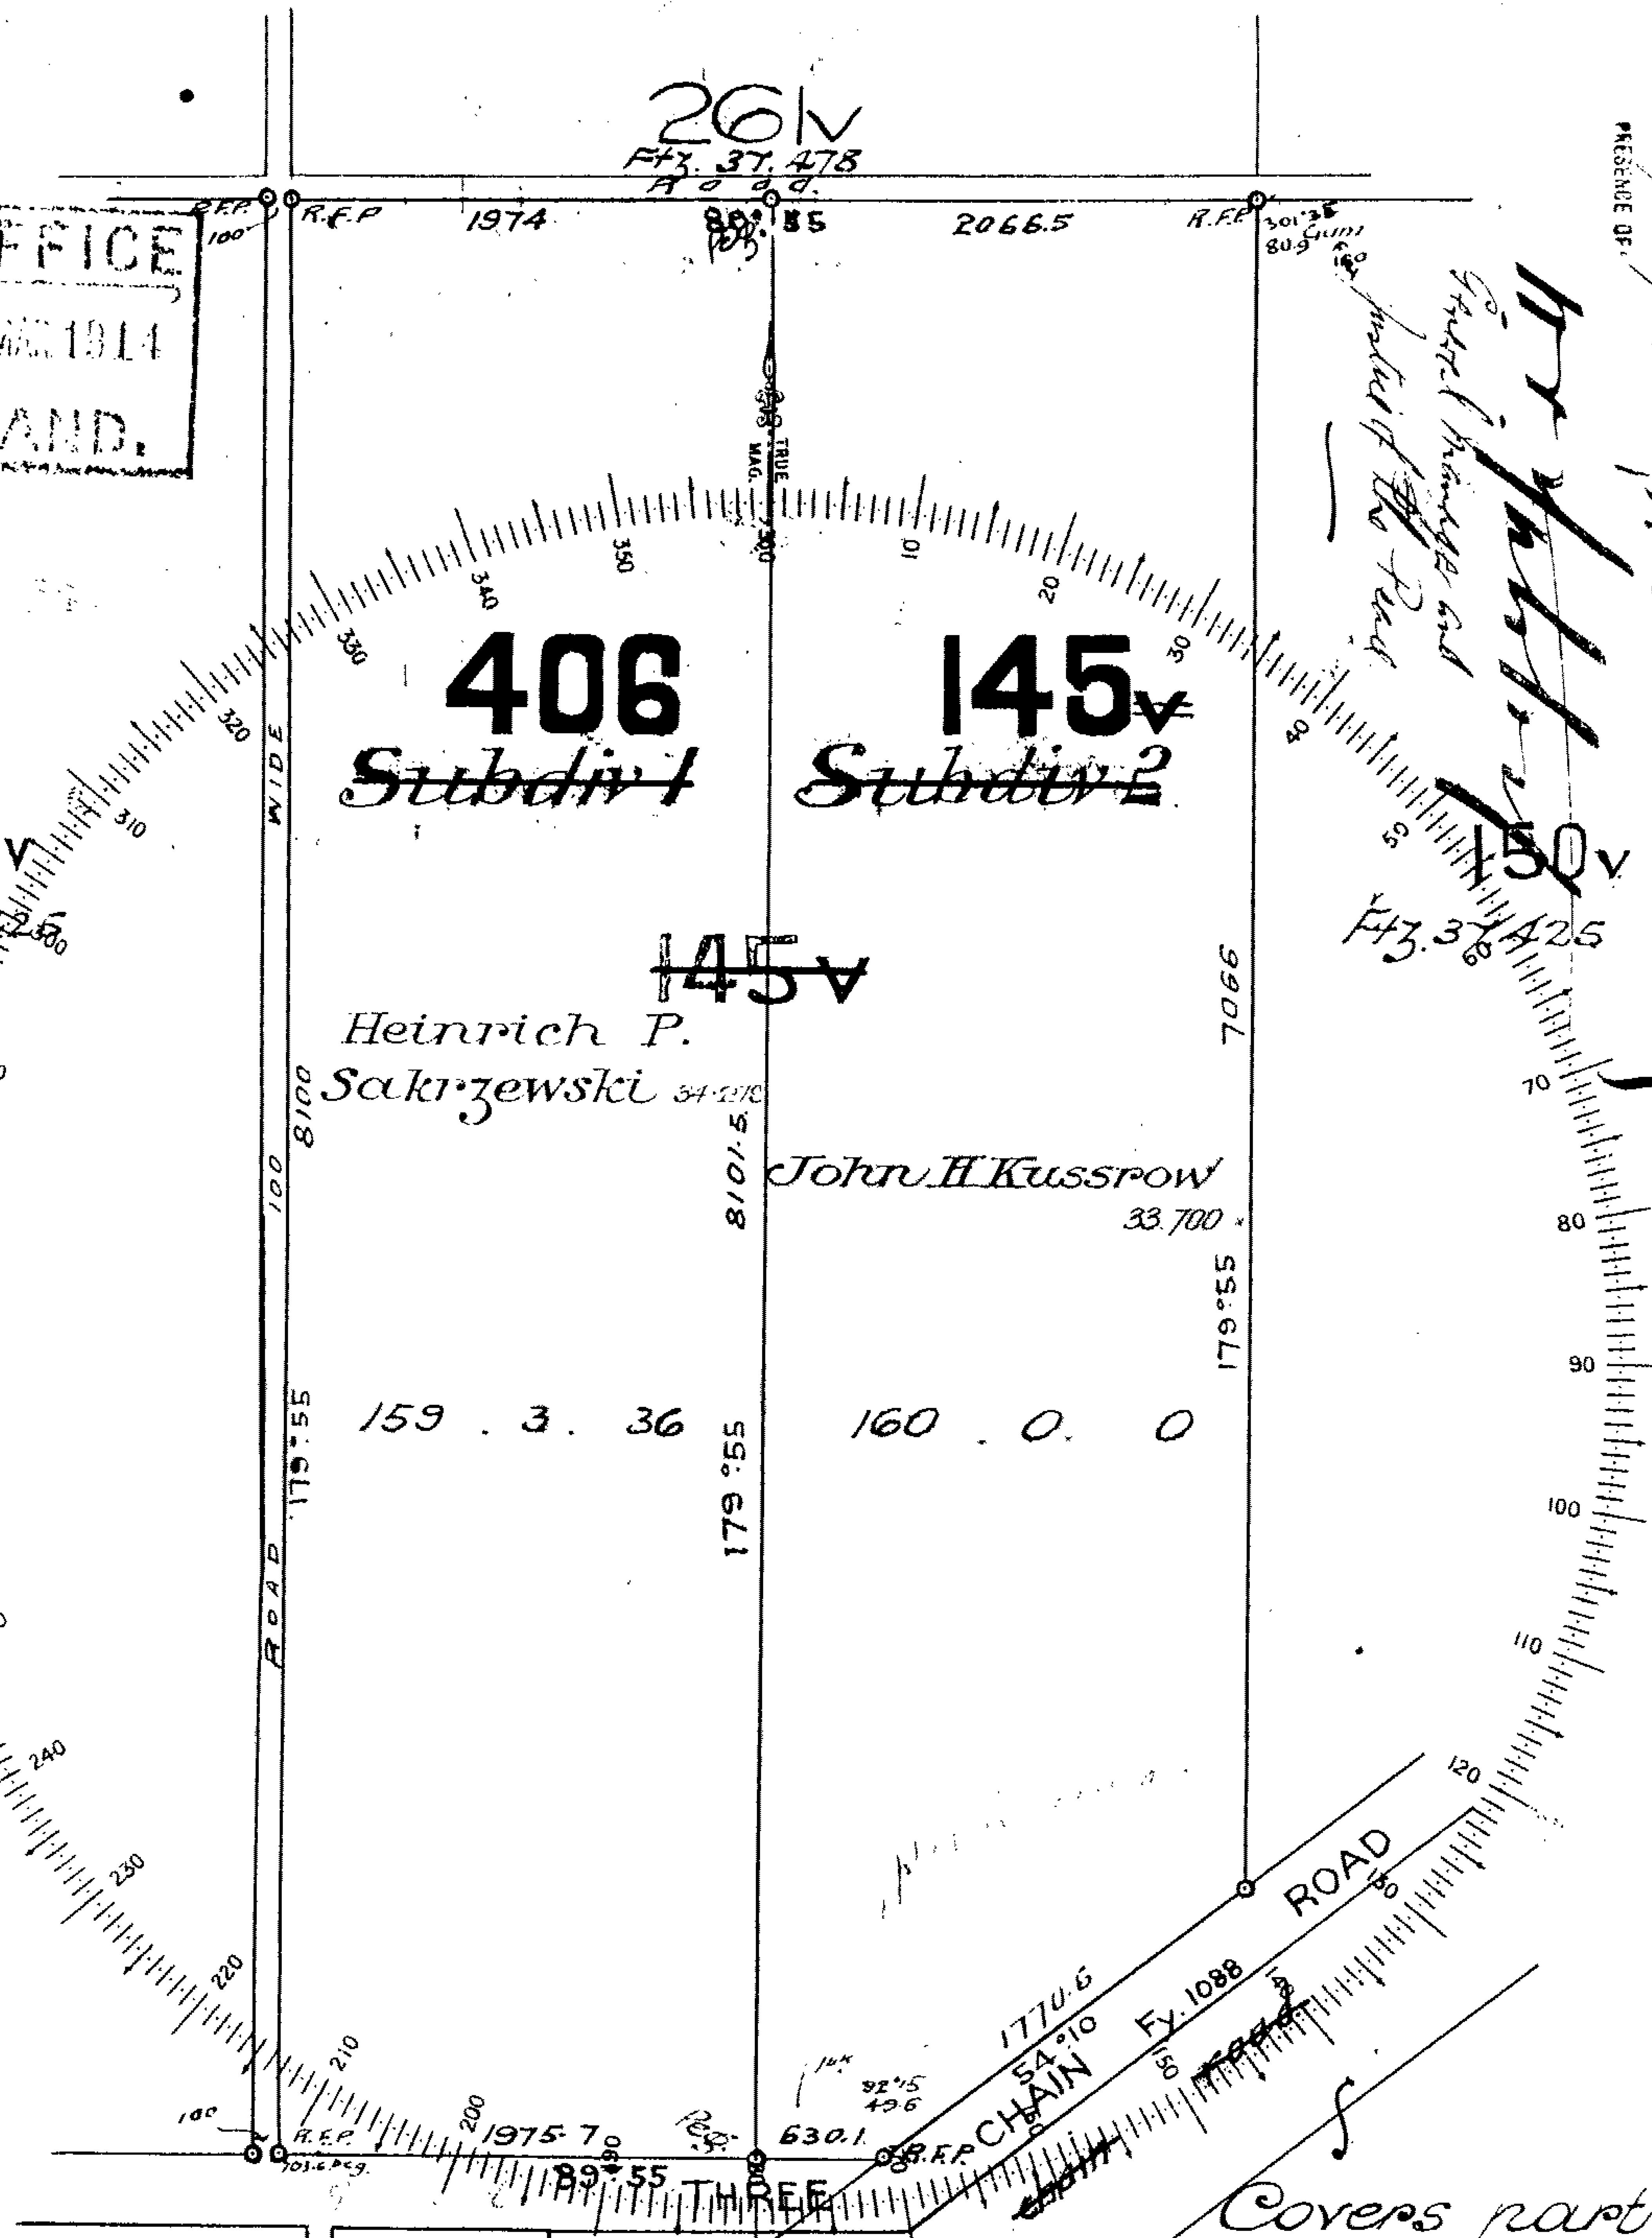

Given under the common seal of the Survey Office, this day of January 1914, in the presence of the Surveyor-General, the Surveyor-General has signed and sealed this plan, and the Surveyor-General has signed and sealed this plan, and the Surveyor-General has signed and sealed this plan.

SCALE 10 chains to an inch.

Covers part Fy. 37.425
 294v
 Fy. 75 SURVEY
 OF SUBDIVISIONS Land 2
 OF ALLOTMENT OR PORTION NO. 145v & 406
 OF SECTION

As Proprietor of this land, I agree to this Plan of subdivision, and dedicate the new roads shown hereon to public use.

Signature of Proprietor

COUNTY OF FITZROY
 PARISH OF Wooroolin
 L. A. D. of Nanango.
 Cat. No.

406 Subl. of Por. 145v. AF 2638A. 28.5.14 LIA 21608 P. 4
 145v " 2 " " 145v " 2638B. 28.5.14 LIA 21608 P. 4
 Henry Piet Joseph N. Hancock
 John H Kussrow

DESCRIPTION AS SHOWN HAVE BEEN
 CONVERTED TO Fy 810
 Authorised Senior Draftsman
 Date 06/02/90.

For Topographic Survey
 see Fy 1948. 6.7.65

Fy. 810